County Road 28
Preliminary Design

GEOMETRICS
AND
STAGING

02I301

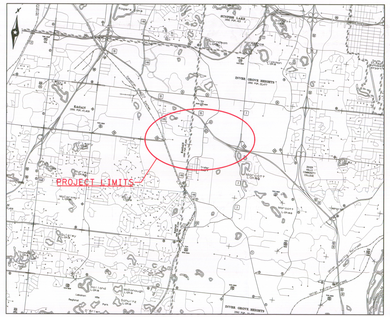

CR 28 PROPOSED TYPICAL CROSS SECTION

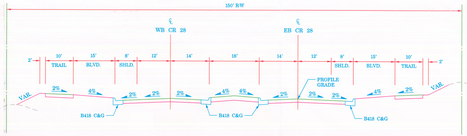
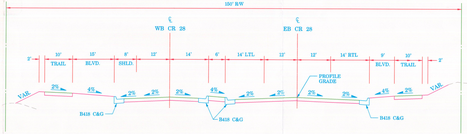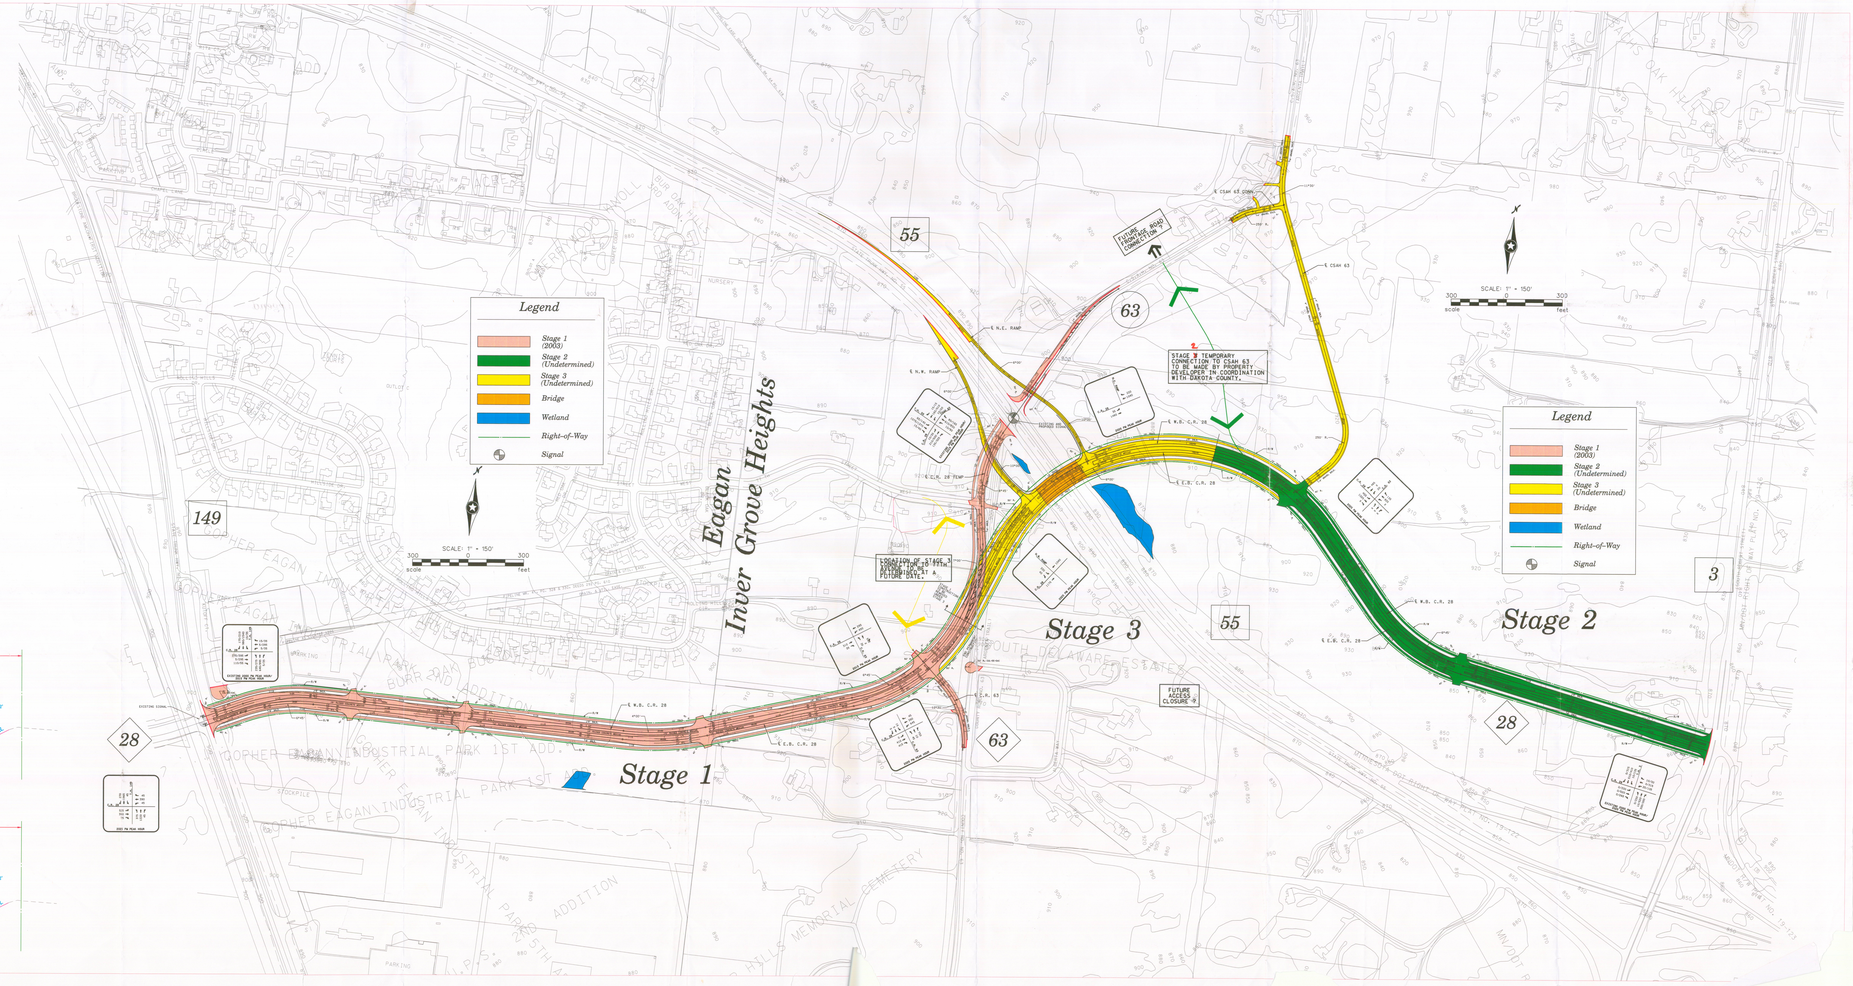
CR 28 TYPICAL LEFT AND RIGHT TURN LANE SECTION