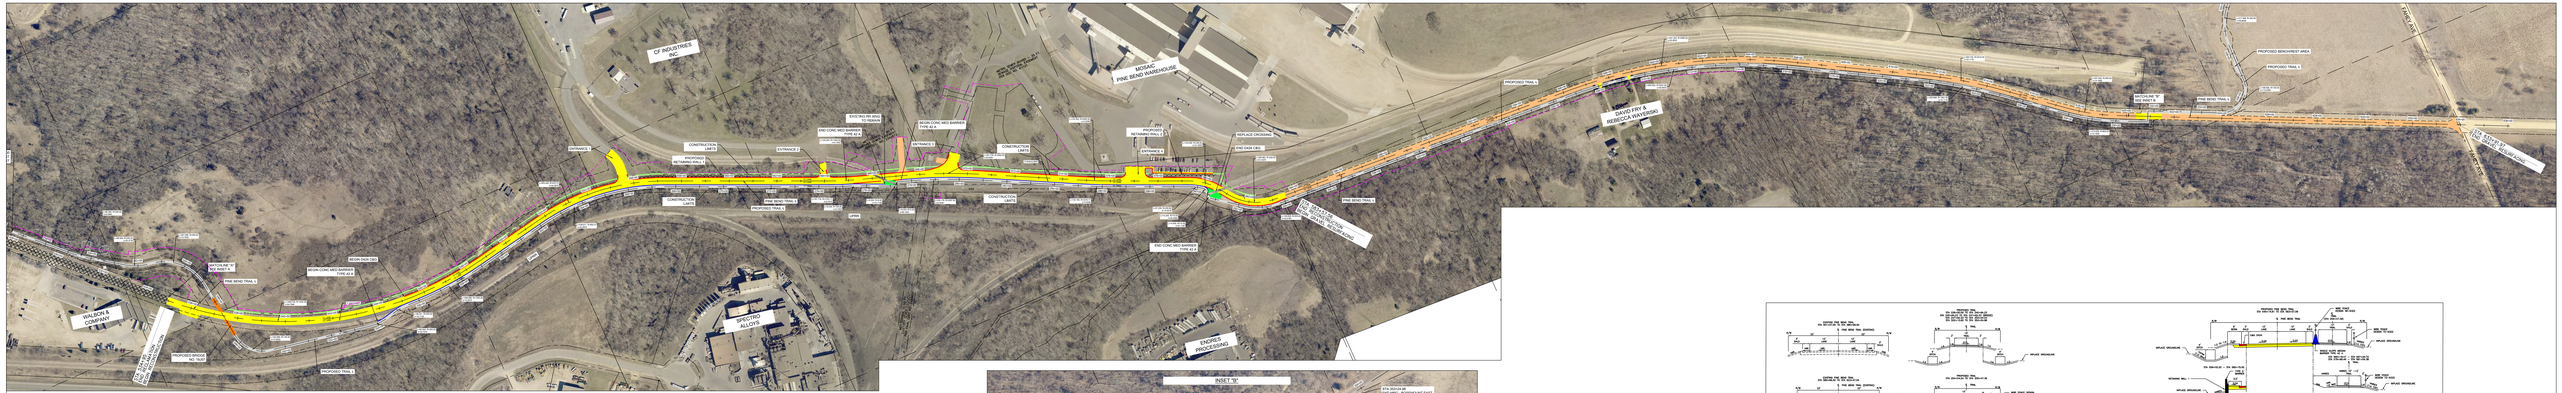

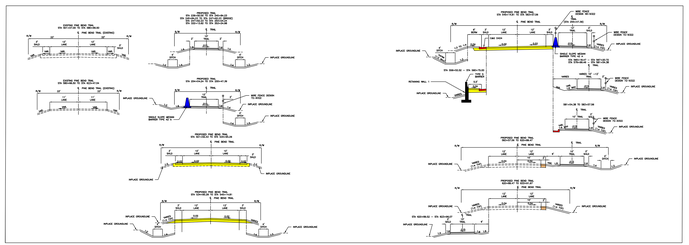

LEGEND

- CURB AND GUTTER
- SPLASHBLOCK DRAINAGE
- GRAVEL ROADWAY
- TRAIL
- BARRIER
- ROADWAY RECLAMATION
- RIGHT-OF-WAY
- CONSTRUCTION LIMITS
- EASEMENT
- RETAINING WALL